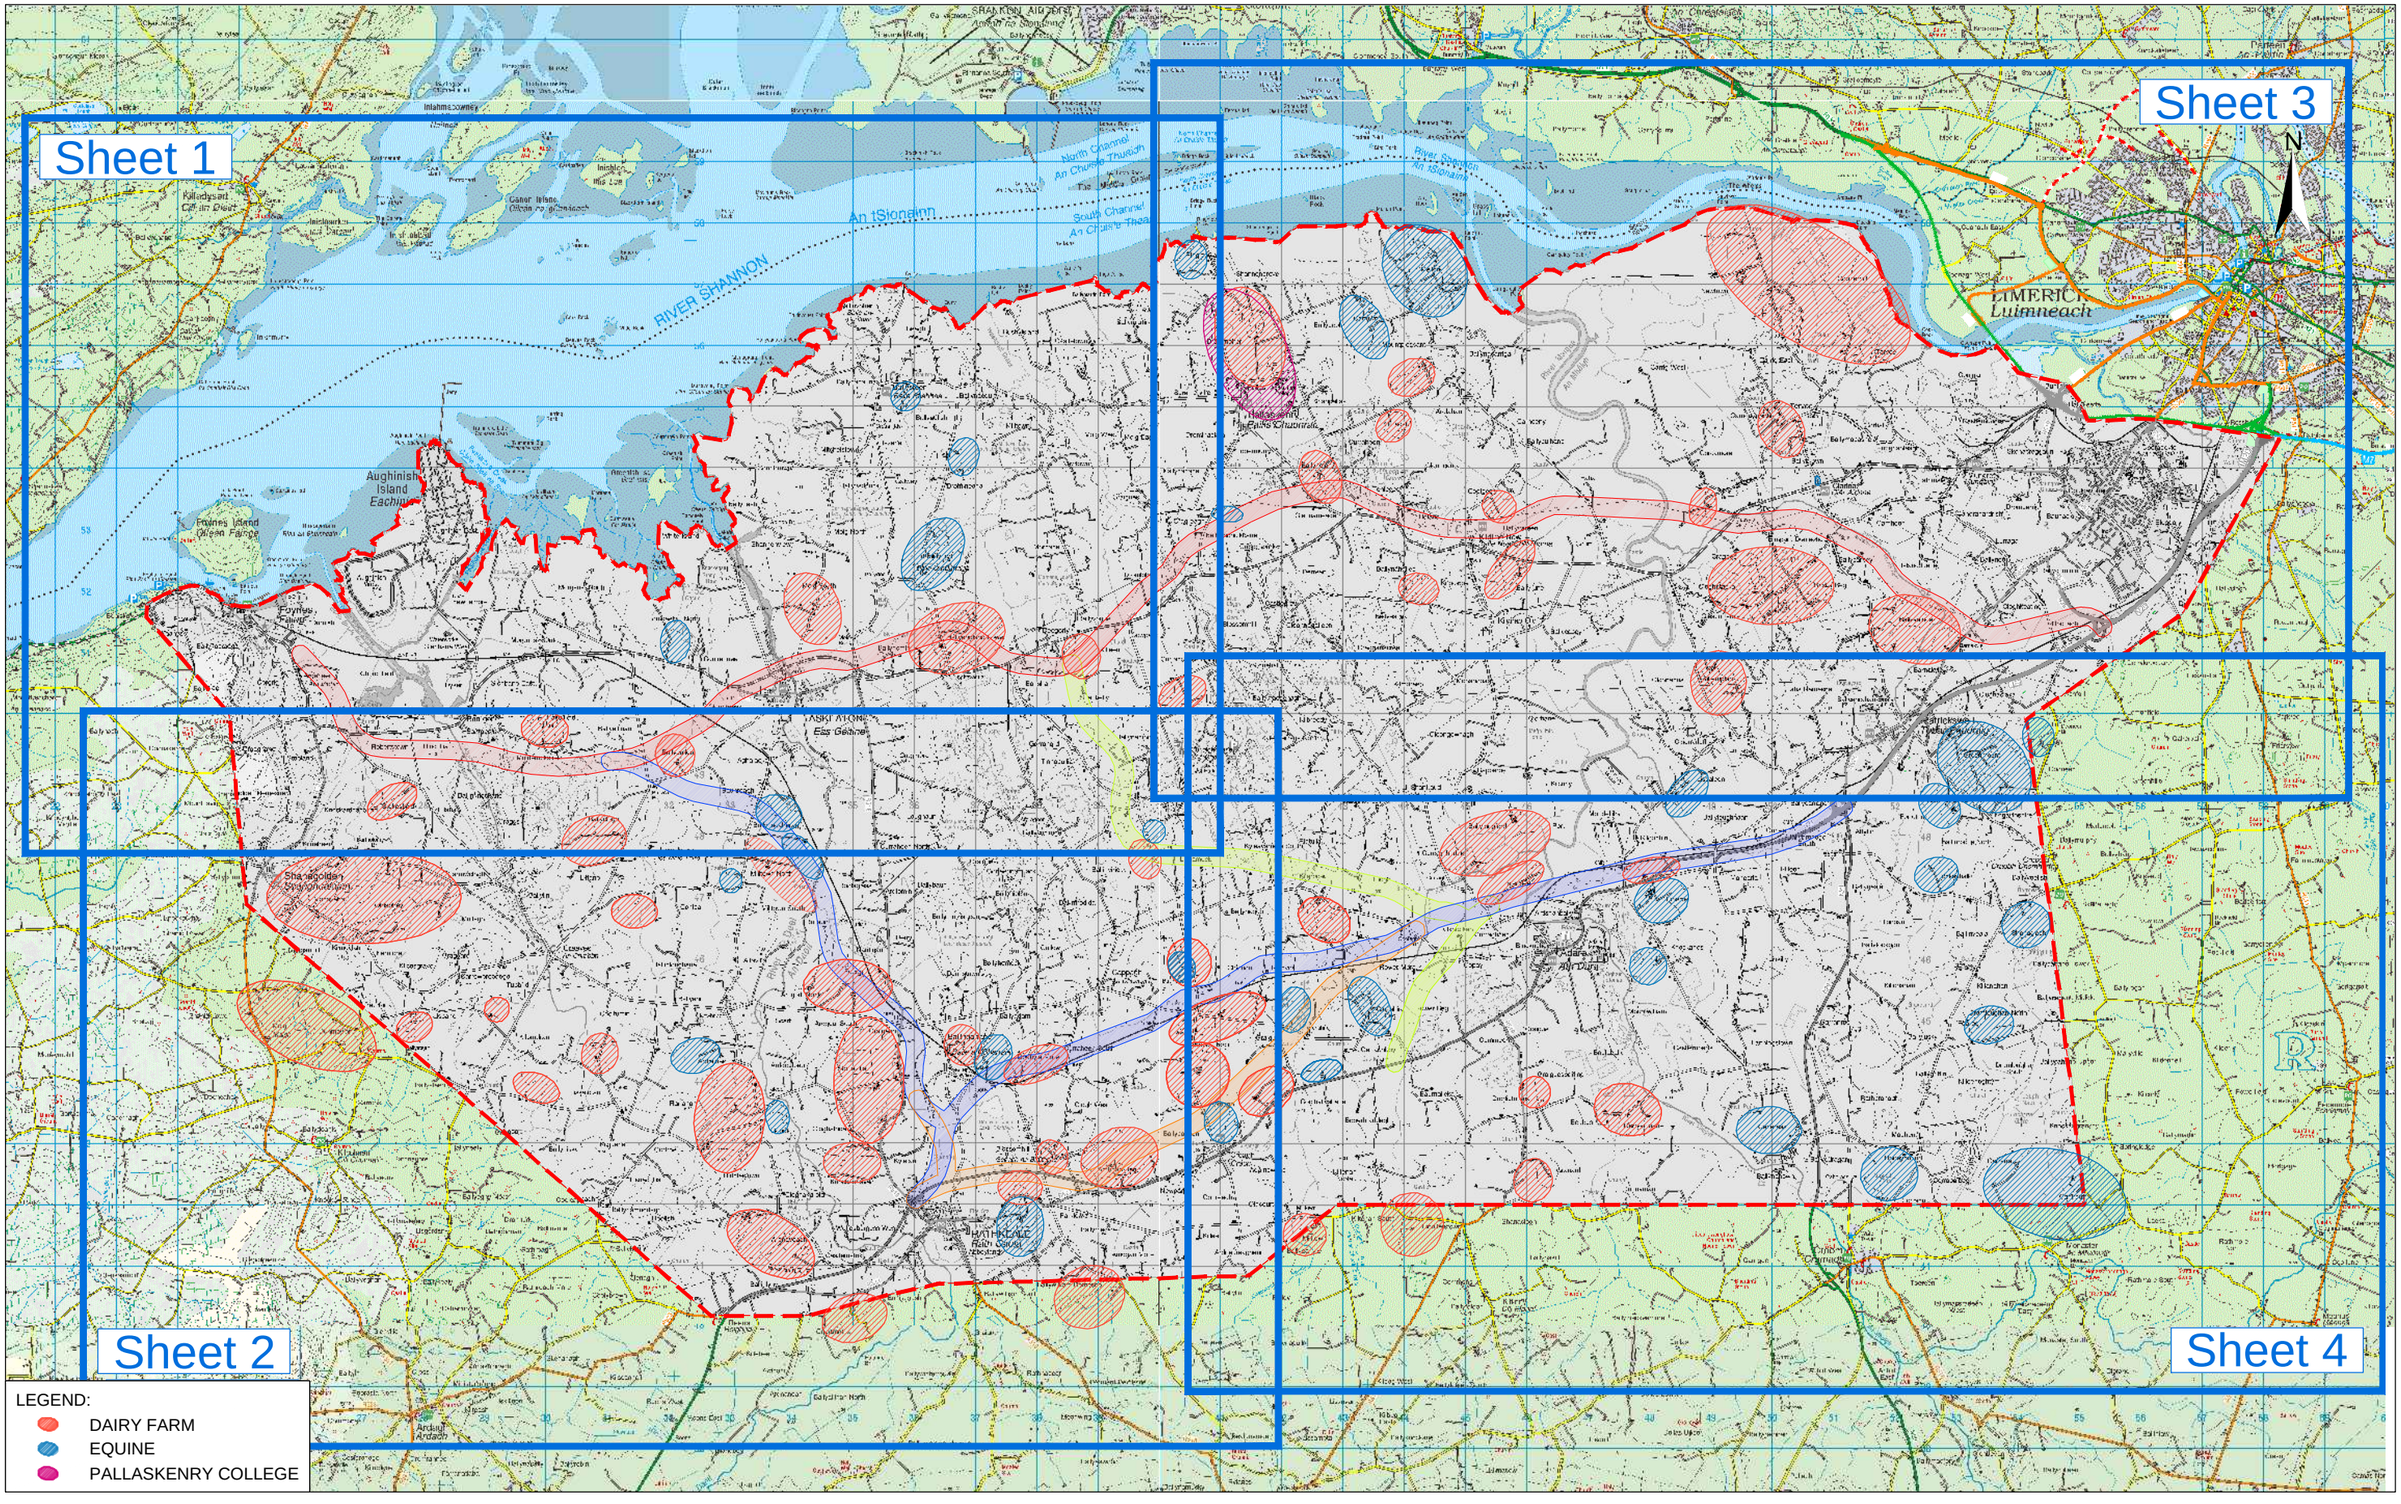

No.	Revision / Stage	Date	By	Chk'd	App'd
			Date		App'd
	PRELIMINARY				
	APPROVAL				
	TENDER				
	CONSTRUCTION				

Roughan & O'Donovan-AECOM Alliance

Arena House, Arena Road,
Sandyford, Dublin 18.
Tel : +353 (1) 2940800
Fax : +353 (1) 2940820
e-mail : info@rod.ie
Website : www.rod.ie
www.aecom.com

Designed: MH | Checked: MC | Approved: SMG | Status: ROUTE SELECTION

Project Title: FOYNES TO LIMERICK ROAD IMPROVEMENT SCHEME

Drawing Title: AGRICULTURE & AGRONOMY SHEET LAYOUT

Drawn: LA | Job No: 14.131 | Drawing No: CS-060 | Rev:

Scale: N.T.S. | Date: May 2016

Ordnance Survey Ireland Licence No EN 0006515
© Ordnance Survey Ireland and Government of Ireland.

Jun 09, 2016 - 2:47pm Drawing Location: J:\2014\14131\Dwg\Route\014-CS-060-064 - Agriculture & Agronomy.dwg

DO NOT SCALE USE FIGURED DIMENSIONS ONLY

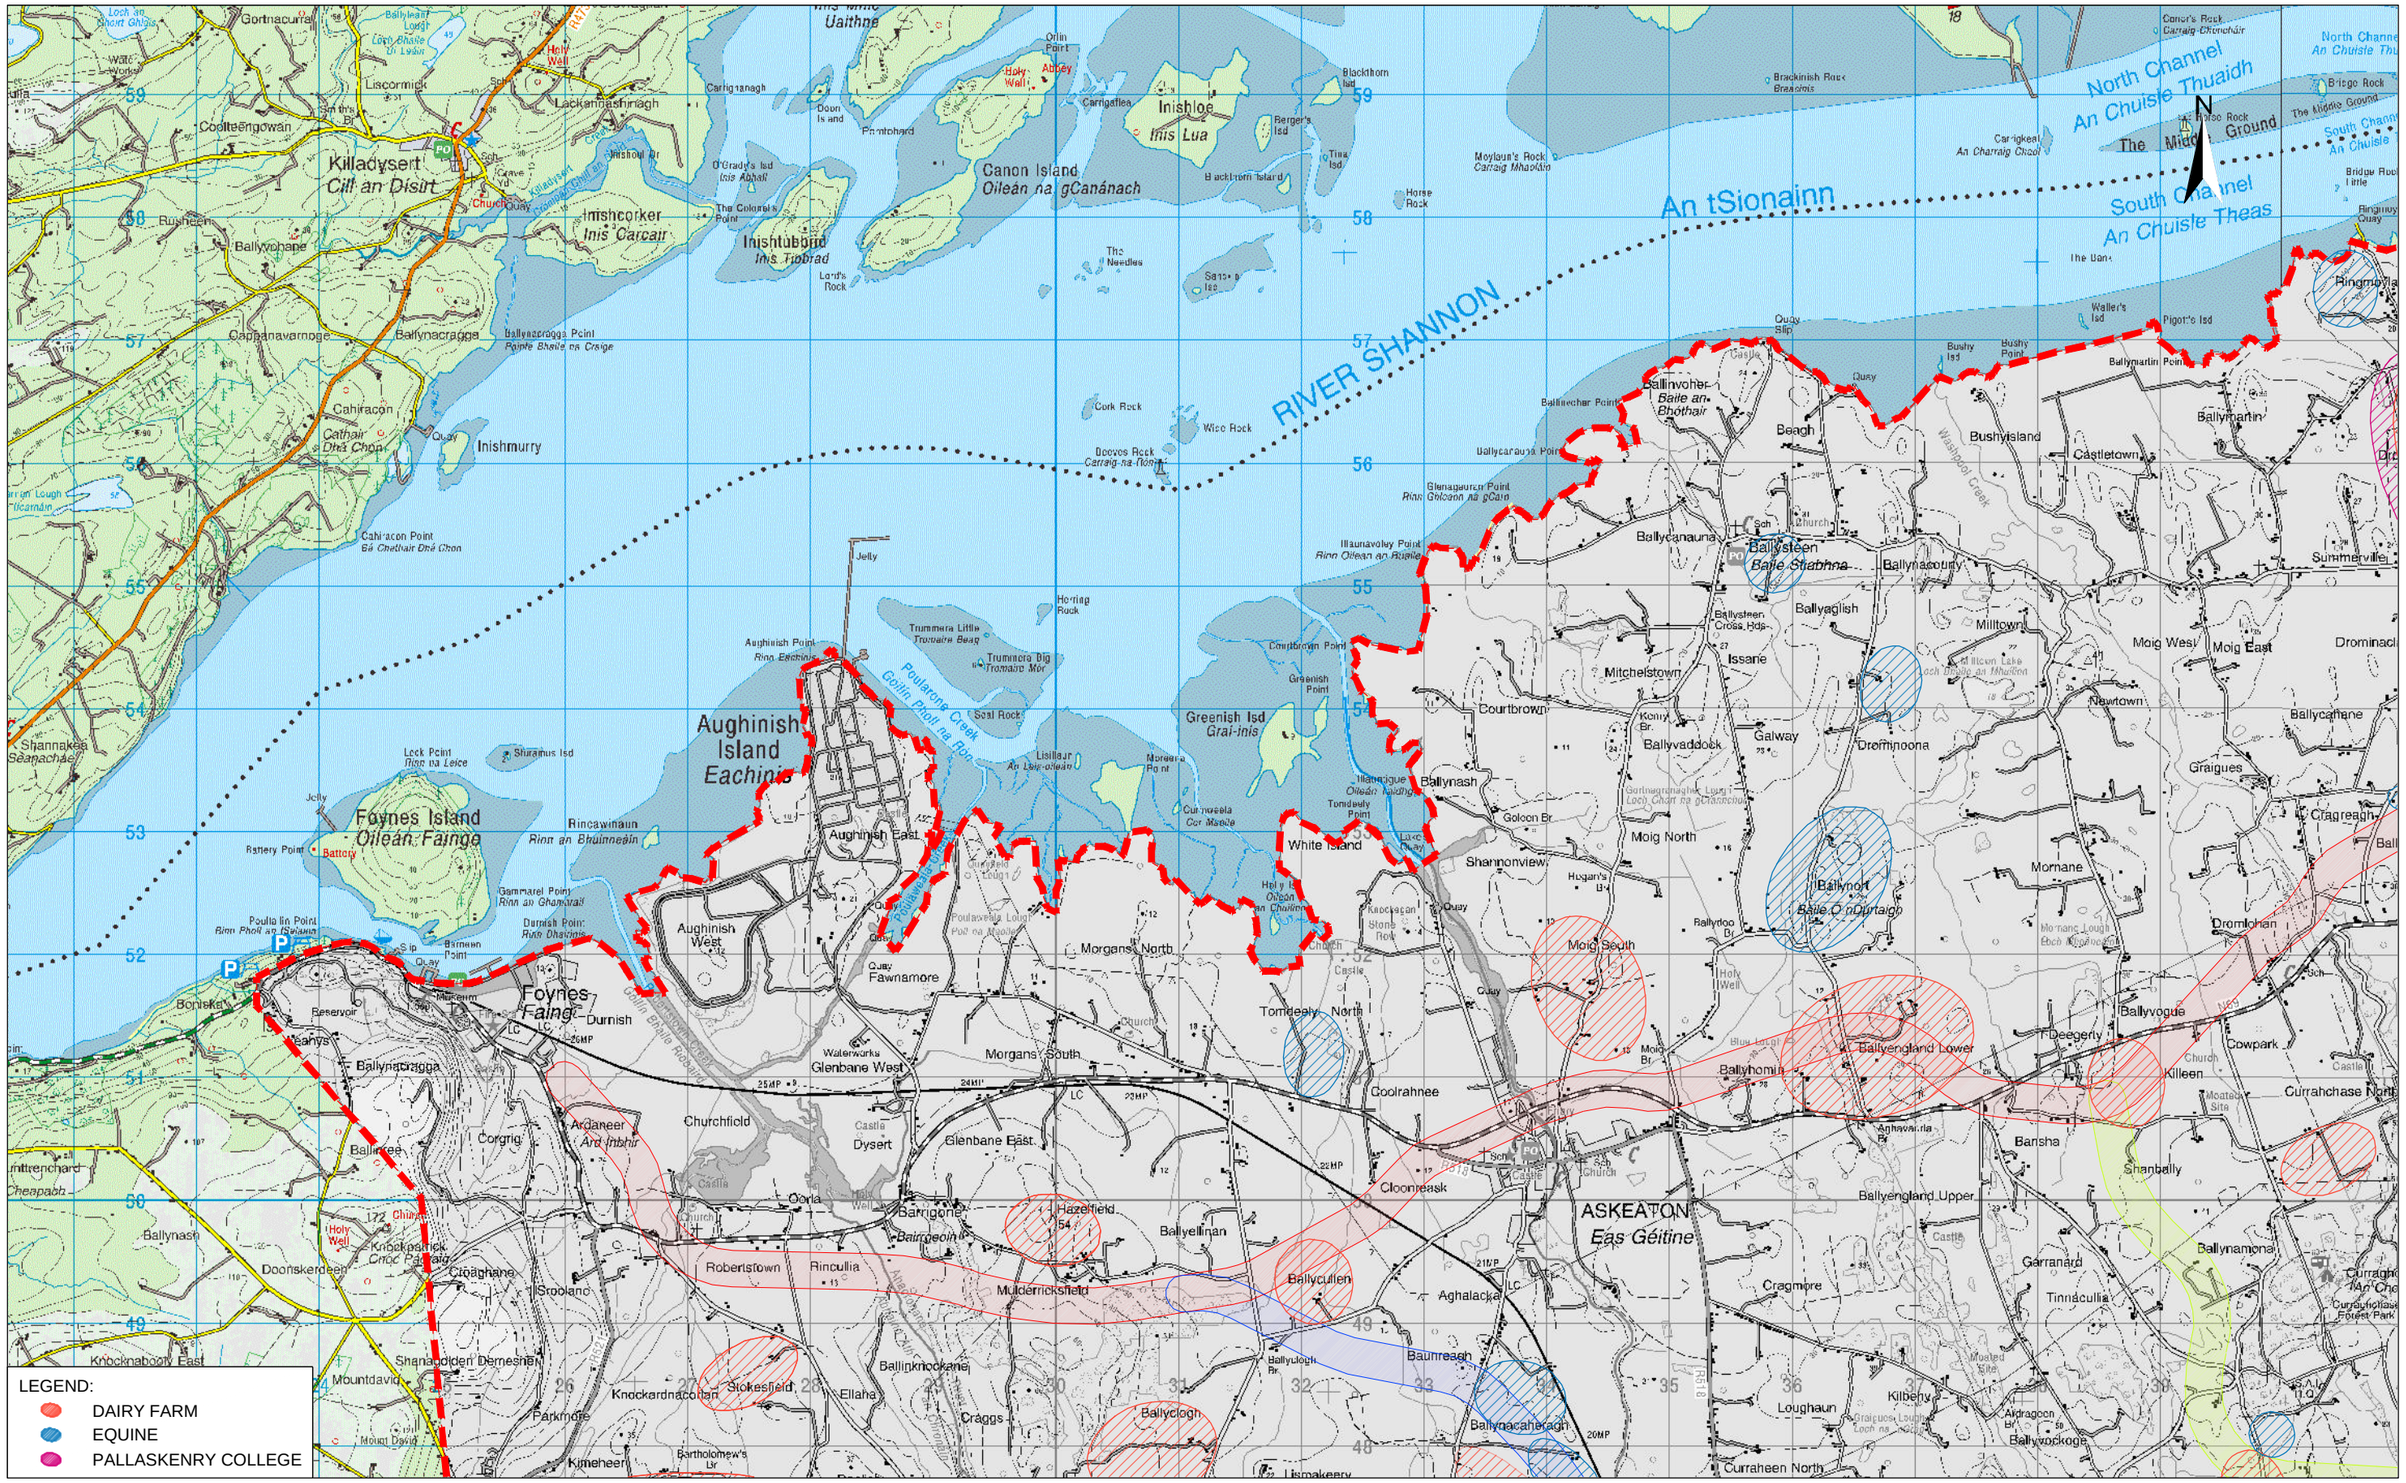

No.	Revision	Date	By	Chk'd	App'd
	Stage		Date		App'd
	PRELIMINARY				
	APPROVAL				
	TENDER				
	CONSTRUCTION				

Roughan & O'Donovan-AECOM Alliance

Arena House, Arena Road, Sandyford, Dublin 18.
Tel : +353 (1) 2940800
Fax : +353 (1) 2940820
e-mail : info@rod.ie
Website : www.rod.ie
www.aecom.com

Designed: MH | Checked: MC | Approved: SMG | Status: ROUTE SELECTION

Project Title: FOYNES TO LIMERICK ROAD IMPROVEMENT SCHEME

Drawing Title: AGRICULTURE & AGRONOMY SHEET 1 of 4

Drawn: LA | Job No: 14.131 | Drawing No: CS-061 | Rev:

Scale: 1:12,500 | Date: May 2016

Ordnance Survey Ireland Licence No EN 0006515
©Ordnance Survey Ireland and Government of Ireland.

Jun 09, 2016 - 2:48pm Drawing Location: J:\2014\14131\Dwg\Route\014-CS-060-064 - Agriculture & Agronomy.dwg

DO NOT SCALE USE FIGURED DIMENSIONS ONLY

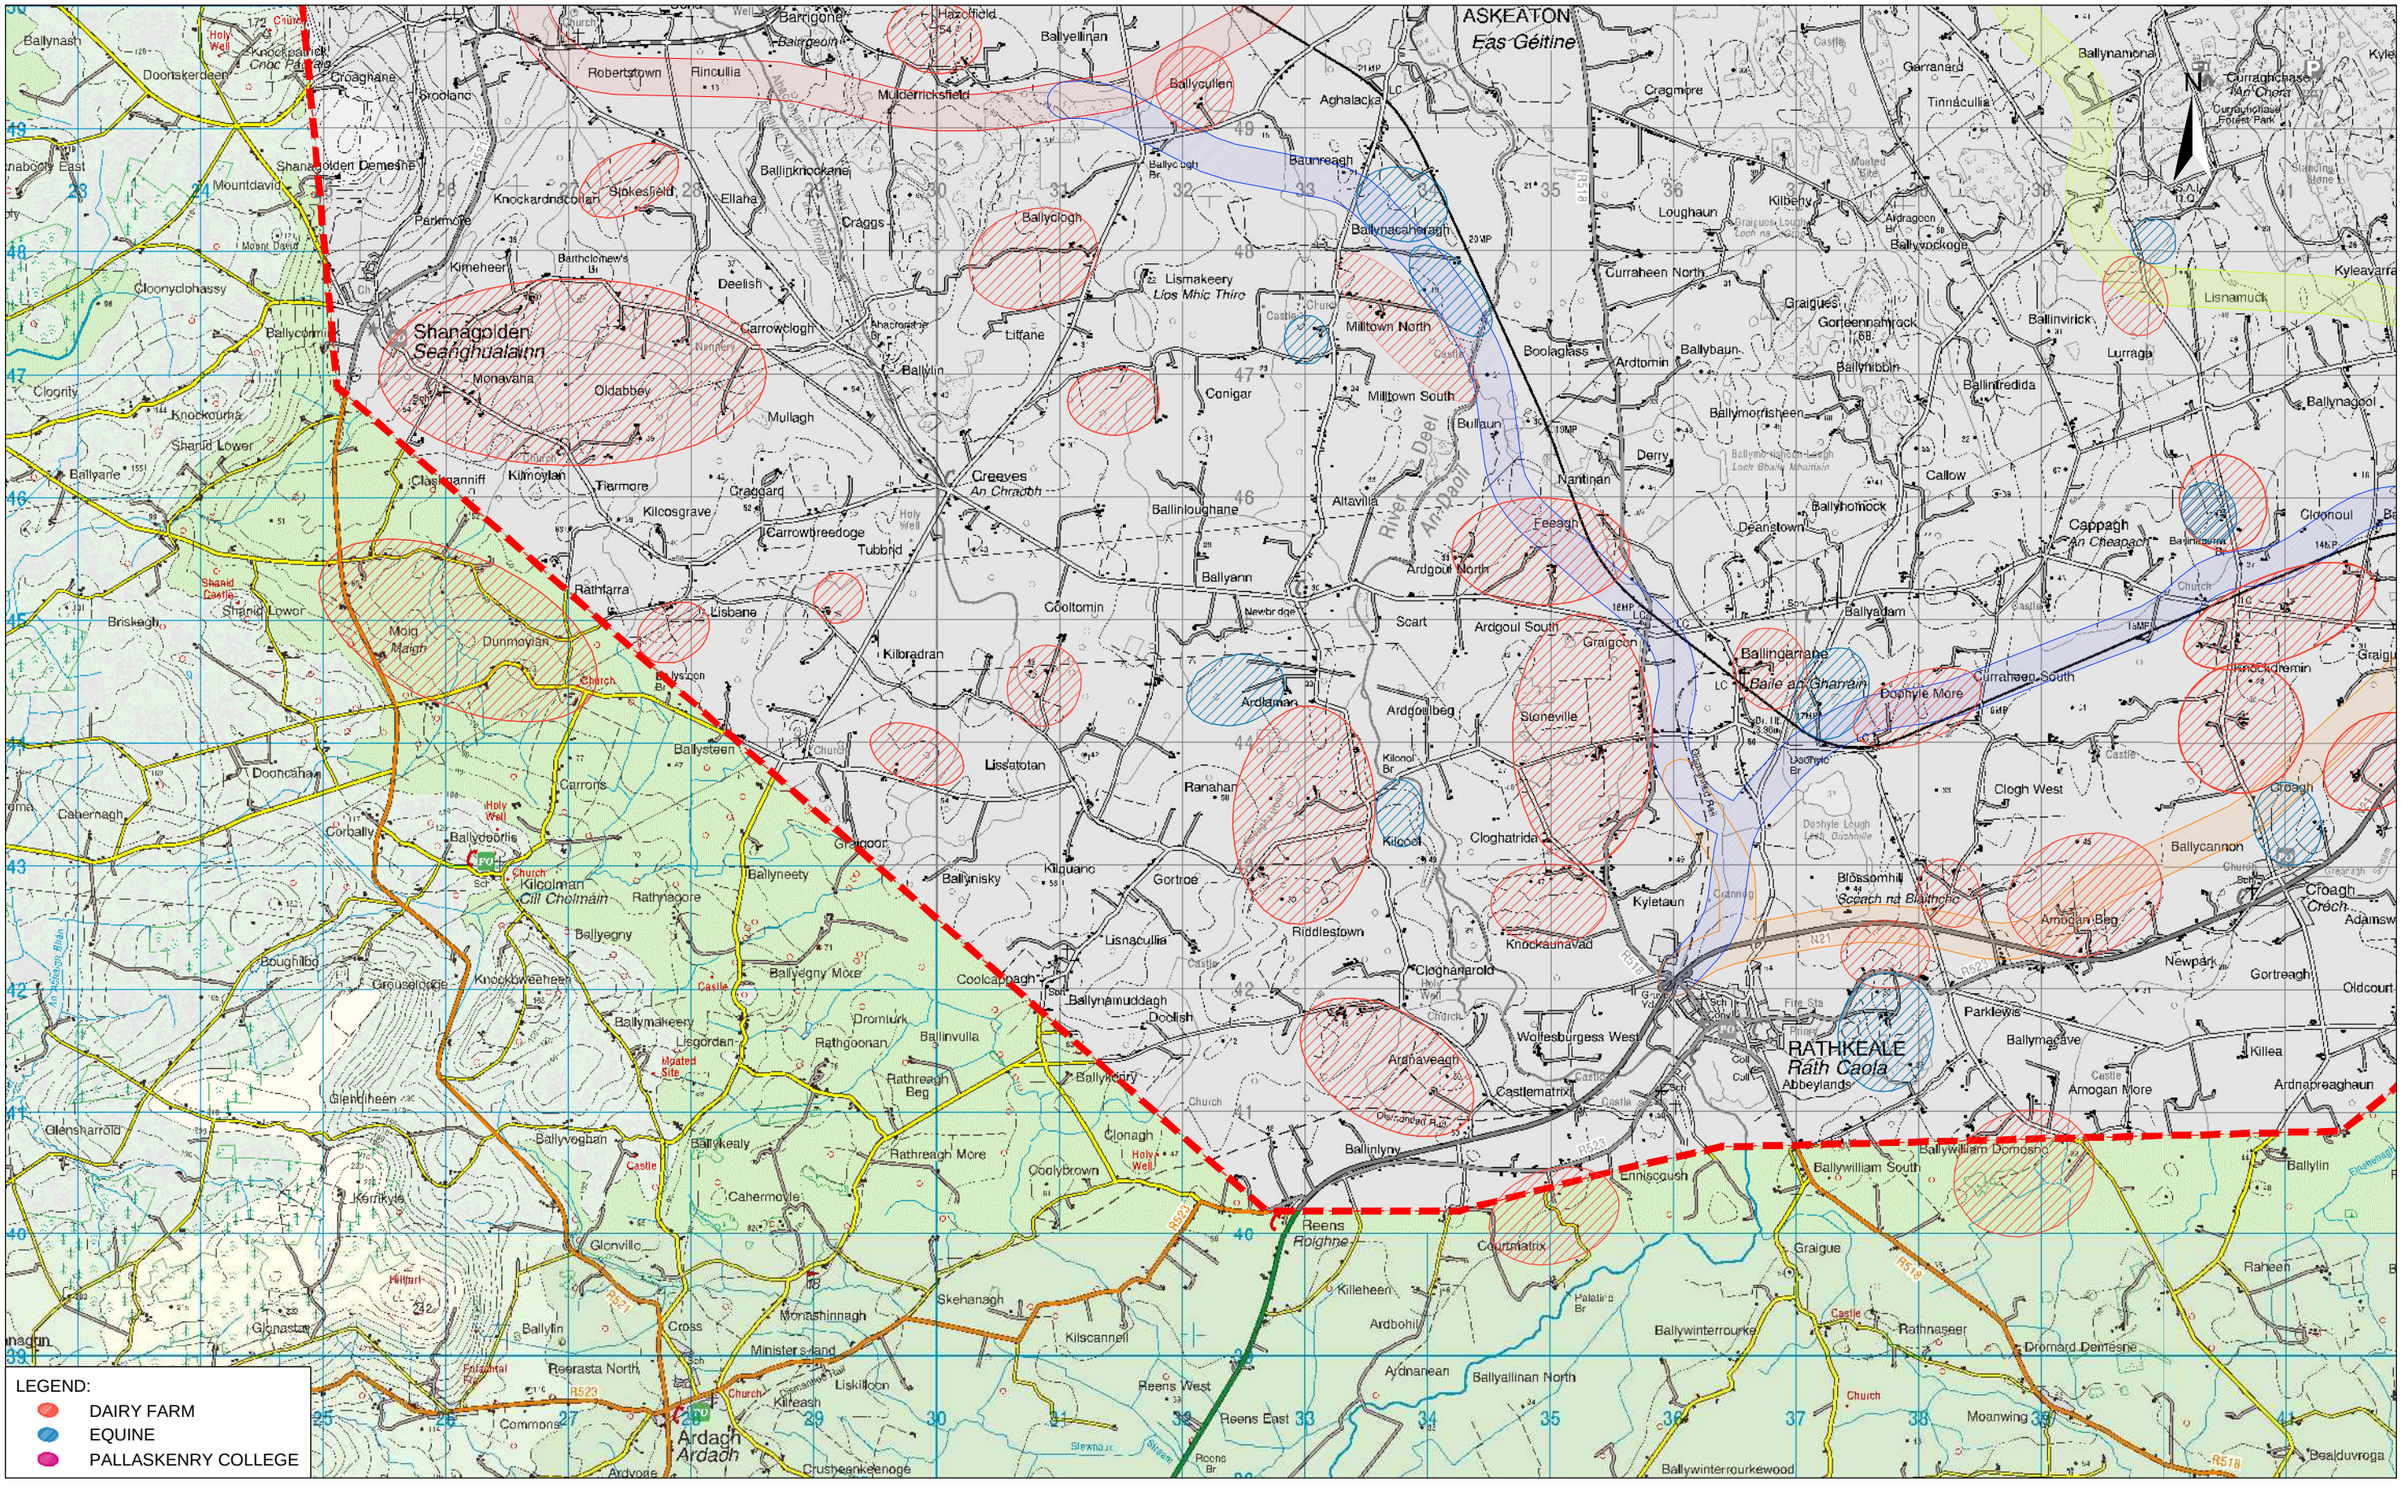
ASKEATON
Eas Géitine
Shanagolden
Seanghualainn
RATHKEALE
Ráth Caola
Reens
Roighne
Ardagh
Ardach
Baile an Gharraín
Lismakeery
Lios Mhic Thiro
Creeves
An Chraobh
Cappagh
An Cheapach
Lisnamuck
Ballingarrane
Ballywilliam Domestic
Ballywilliam South
Ballywinterrourkewood
Ballywinterrourke
Courtmatrix
Castlematrix
Wolfesburgess West
Abbeylands
Ballinlyny
Ballyneety
Ballyvegny
Ballyvegny More
Ballymakeery
Ballykealy
Ballyvoghan
Ballyclough
Ballylin
Ballinvulla
Rathgoonan
Rathreagh Beg
Rathreagh More
Dromlurk
Lisgordan
Ballynamuddagh
Coolcappagh
Riddlestown
Lisnaculliа
Kilquane
Ballynisky
Gortroe
Kilcool
Cloghatrida
Knockaunavad
Cloghanarold
Kyletaun
Blossomhill
Scoach na Blaithche
Ballycannon
Croagh
Créch
Newpark
Gortreagh
Oldcourt
Killea
Ardnapreaghaun
Amogan More
Amogan Beg
Parklewis
Ballymacave
Clogh West
Moanwing
Bealduvroga
Raheen
Rathnaseer
Dromard Demesne
Graigue
Ardbohil
Killeheen
Kilscannell
Ardnanean
Ballyallinan North
Reens West
Reens East
Skehanagh
Monashinnagh
Minister's Land
Liskilloon
Killeash
Crusheenkeenoge
Ardvoge
Commons
Reerasta North
Glenville
Cahermoyle
Kerrykyle
Glenstaly
Glensharrold
Glendineen
Boughilbg
Crousealoge
Knockweeheen
Corbally
Ballydoorlis
Kilcolman
Cill Cholmáin
Rathnagore
Cahernagh
Doohcahan
Carrons
Ballysteen
Lissatotan
Ranahan
Graigoor
Ardamaan
Ardgoulbeg
Ardgoul North
Ardgoul South
Scart
Graigcon
Stoneville
Doohyle More
Curraheen South
Curraheen North
Graigues
Gorteennamrock
Ballinvirick
Lurraga
Ballintredida
Ballynageol
Ballymorrisheen
Ballymonis
Ballymabin
Ballybaun
Ardtomin
Boolaglass
Milltown North
Milltown South
Ballynacaheragh
Baunreagh
Aghalacka
Cragmore
Garranard
Tinnaculliа
Loughaun
Kilbehy
Ballynamona
Curraghchase
An Chorra
Curraghchase Forest Park
Ballyhonock
Deanstown
Callow
Nantinan
Derry
Feeagh
Altavilla
Ballinloughane
Tubbrid
Carrowbreedoge
Carrowclogh
Carrowreagh
Craggard
Tiermore
Kilmoylan
Clashmanniff
Kilcosgrave
Rathfarra
Lisbane
Cooltomin
Ballyann
Kilbradran
Durnmoylan
Moig
Maigh
Briskagh
Shanid Lower
Shanid Castle
Ballyane
Knockourra
Cloony
Cloonyclohassy
Ballycommane
Mountdavid
Shanagolden Demesne
Parkmore
Knockardnacollan
Stokesfield
Ellaha
Ballinknockane
Mulderrickstield
Broolanc
Croaghane
Knockpatrick
Cnoc Pádraig
Doonskerdagh
Ballynash
Barrigone
Baingeom
Hazelfield
Ballyellinan
Ballycullen
Robertstown
Rinculliа
Deelish
Liffane
Mullagh
Oldabbey
Monavana
Mount David
Kimeheer
Bartholomews
Ballyvin
Conigar
Bullaun
Ballynacaheragh
Lough Gur
Lough Gur Stone Circle
Lough Gur Megalithic Site
Lough Gur Megalithic Site
Lough Gur Megalithic Site

LEGEND:

- DAIRY FARM
- EQUINE
- PALLASKENRY COLLEGE

Bonneagar Iompair Éireann
Transport Infrastructure Ireland

An Roinn Iompair Turasóireachta agus Spóirt
Department of Transport, Tourism and Sport

Limerick City & County Council

Mid West National Road Design Office

No.	Revision	Date	By	Chk'd	App'd
	Stage		Date		App'd
	PRELIMINARY				
	APPROVAL				
	TENDER				
	CONSTRUCTION				

Roughan & O'Donovan-AECOM Alliance

ROD Roughan & O'Donovan

AECOM

Arena House, Arena Road,
Sandyford, Dublin 18.
Tel : +353 (1) 2940800
Fax : +353 (1) 2940820
e-mail : info@rod.ie
Website : www.rod.ie
www.aecom.com

Designed: MH | Checked: MC | Approved: SMG | Status: ROUTE SELECTION

Project Title: FOYNES TO LIMERICK ROAD IMPROVEMENT SCHEME

Drawing Title: AGRICULTURE & AGRONOMY SHEET 3 of 4

Drawn: LA | Job No: 14.131 | Drawing No: CS-063 | Rev:

Scale: 1:12,500 | Date: May 2016

Ordnance Survey Ireland Licence No EN 0006515
©Ordnance Survey Ireland and Government of Ireland.

Jun 09, 2016 - 2:48pm Drawing Location: J:\2014\14131\Dwg\Route\014-CS-060-064 - Argriculture & Agronomy.dwg

DO NOT SCALE USE FIGURED DIMENSIONS ONLY

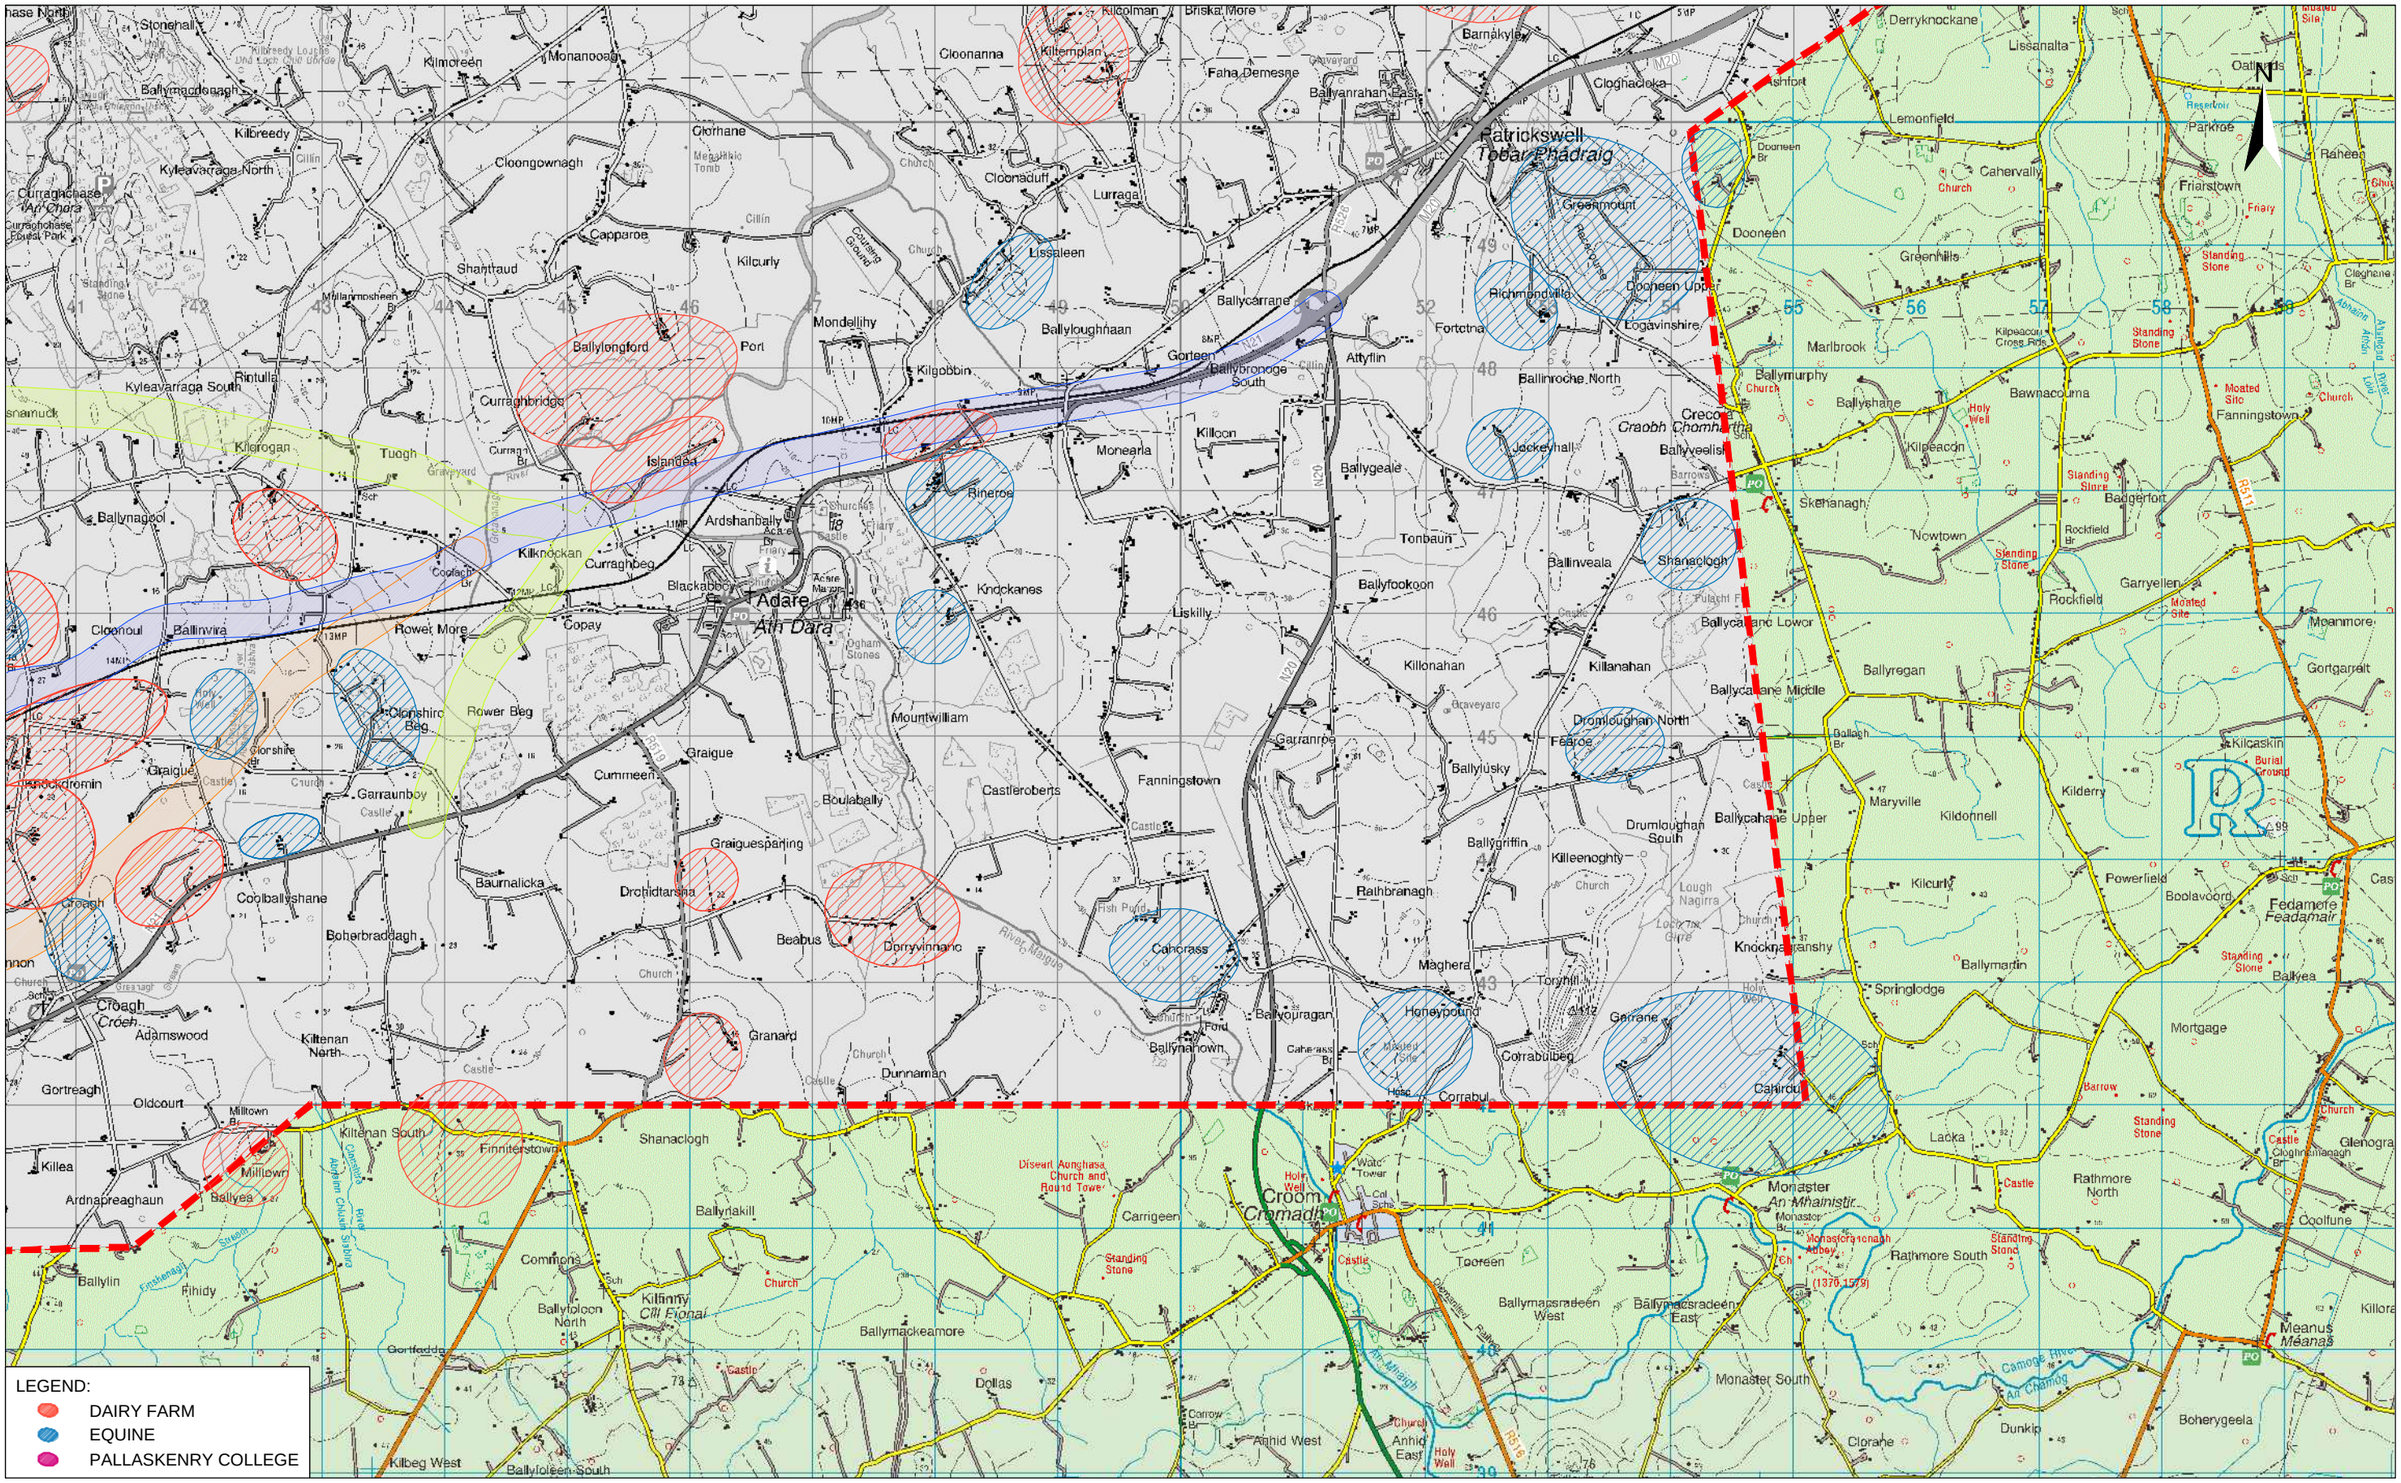

Bonneagar Iompair Éireann
Transport Infrastructure Ireland

An Roinn Iompair Turasóireachta agus Spóirt
Department of Transport, Tourism and Sport

Limerick City & County Council

Mid West National Road Design Office

No.	Revision	Date	By	Chk'd	App'd
	Stage		Date		App'd
	PRELIMINARY				
	APPROVAL				
	TENDER				
	CONSTRUCTION				

Roughan & O'Donovan-AECOM Alliance

Arena House, Arena Road,
Sandyford, Dublin 18.
Tel : +353 (1) 2940800
Fax : +353 (1) 2940820
e-mail : info@rod.ie
Website : www.rod.ie
www.aecom.com

Designed: MH | Checked: MC | Approved: SMG | Status: ROUTE SELECTION

Project Title: FOYNES TO LIMERICK ROAD IMPROVEMENT SCHEME

Drawing Title: AGRICULTURE & AGRONOMY SHEET 4 of 4

Drawn:	Job No:	Drawing No:	Rev:
LA	14.131	CS-064	
Scale: 1:12,500	Date: May 2016		

Ordnance Survey Ireland Licence No EN 0006515
© Ordnance Survey Ireland and Government of Ireland.

Jun 09, 2016 - 2:48pm Drawing Location: J:\2014\14131\Dwg\Route\014-CS-060-064 - Argriculture & Agronomy.dwg

DO NOT SCALE USE FIGURED DIMENSIONS ONLY